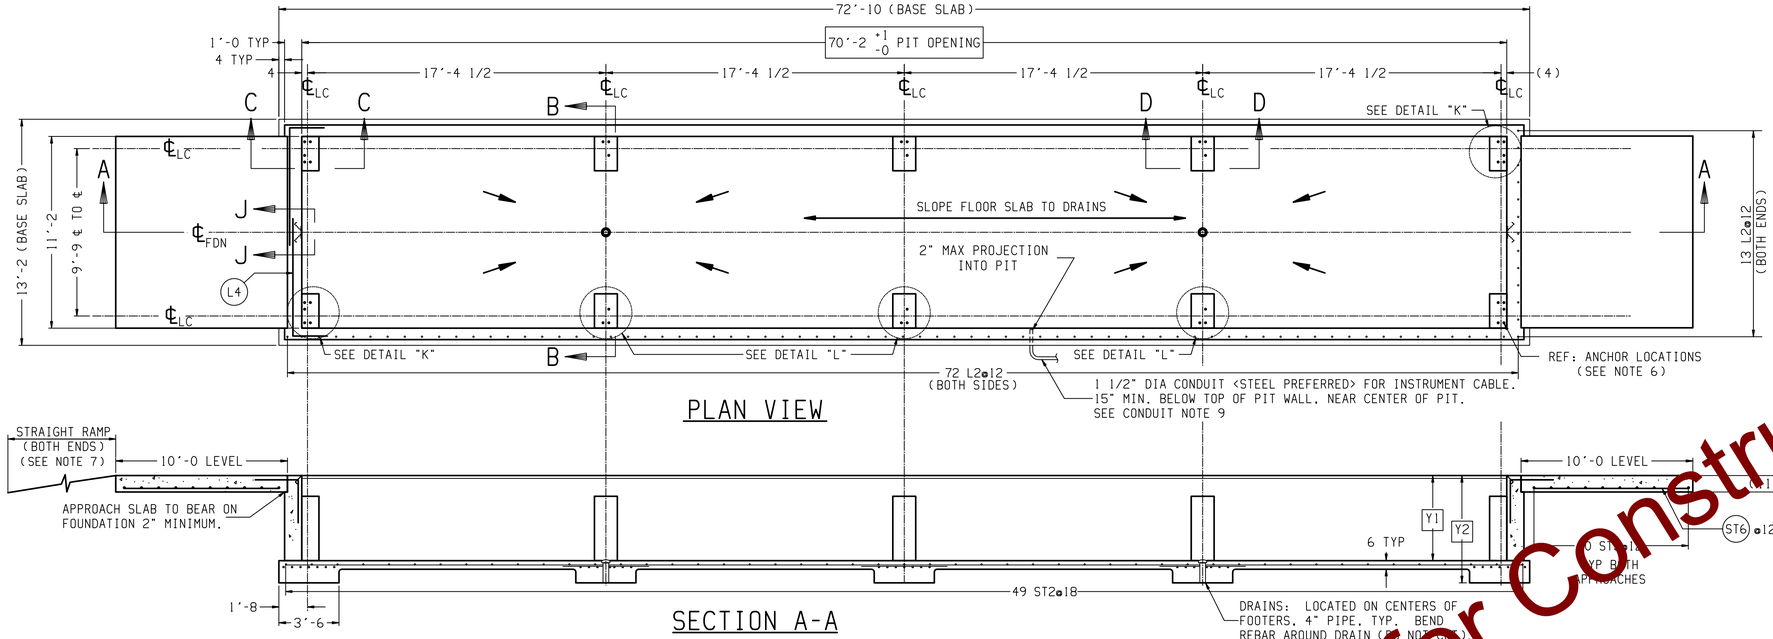

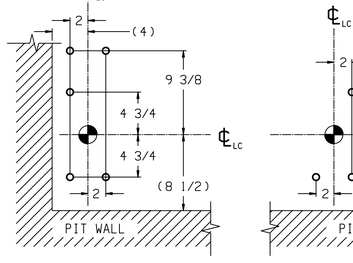

DETAIL "K"

ANCHOR LOCATIONS (OTHER SIDE IS OPPOSITE)

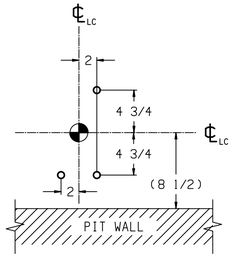

DETAIL "L"

ANCHOR LOCATIONS (OTHER SIDE IS OPPOSITE)

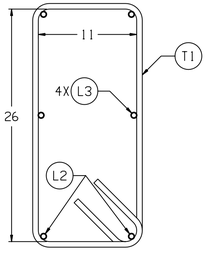

DETAIL ITEM T1

SCALE: 1/8

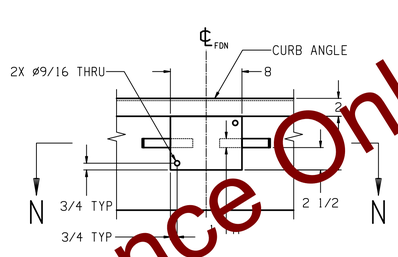

VIEW J-J

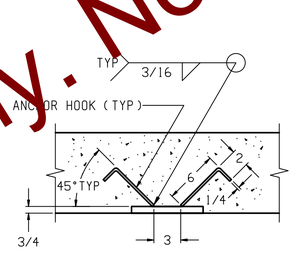

SECTION N-N

For Reference Only. Not for Construction.

REINFORCING STEEL SCHEDULE (A.S.T.M. A-615 GRADE 60)							
COLD FORM BARS TO INSIDE DIMENSIONS					A / B		
	SYM	QTY	SIZE	LOCATION. DIRECTION	A	B	WGT
COMMON TO BOTH 2' & 4'	ST1	18	#4	FLOOR. LONG.	38'-0		457
	ST2	49	#4	FLOOR. LATERAL	12'-8		415
	ST3	42	#4	FOOTERS. LONG.	5'-0		140
	ST4	35	#5	FOOTERS. LATERAL	12'-8		463
	ST5	20	#5	APPROACH. LATERAL	10'-8		223
		2		END WALLS. LATERAL			23
	ST6	22	#5	APPROACH. LONG.	9'-6		217
	L1	22	#5	APPROACH TO END TIES	2'-6	2'-6	115
2' ONLY	ST7	8	#4	SIDE WALLS. LONG.	36'-8		196
	T1	30	#5	(SEE DETAIL ITEM T1)	7'-4		229
	L2	170	#4	WALL TO FLOOR TIES	2'-6	3'-3	653
	L3	40	#5	(SEE DETAIL ITEM T1)	1'-0	2'-0	125
	L4	8	#4	(CORNERS)	2'-0	6'-10	47
4' ONLY	ST7	16	#4	SIDE WALLS. LONG.	36'-8		392
	T1	50	#5	(SEE DETAIL ITEM T1)	7'-4		382
	L2	170	#4	WALL TO FLOOR TIES	2'-6	5'-3	880
	L3	40	#5	(SEE DETAIL ITEM T1)	1'-0	4'-0	209
	L4	16	#4	(CORNERS)	2'-0	6'-10	94

THIS DRAWING CONTAINS INFORMATION TO BUILD EITHER A 2' OR 4' NOMINAL CLEARANCE PIT FOUNDATION. CONTRACTOR MUST KNOW DESIRED DEPTH BEFORE ORDERING MATERIALS.

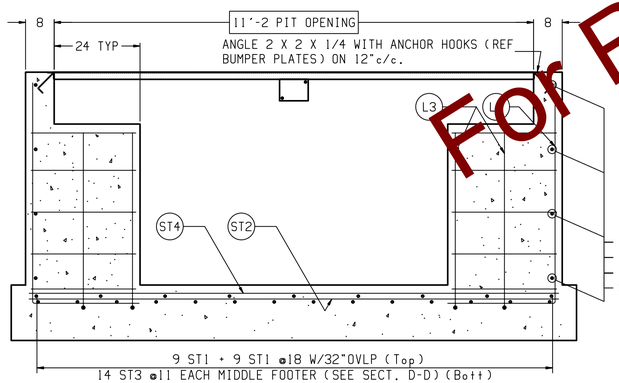

SECTION B-B

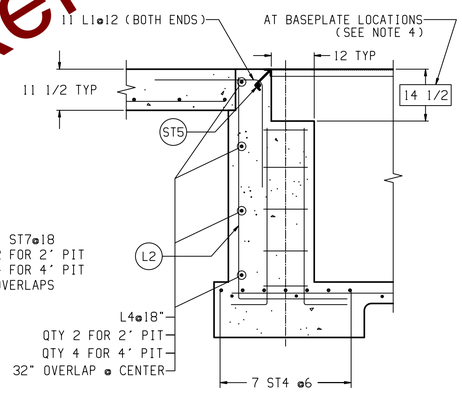

SECTION C-C

(TYPICAL END FOOTER)

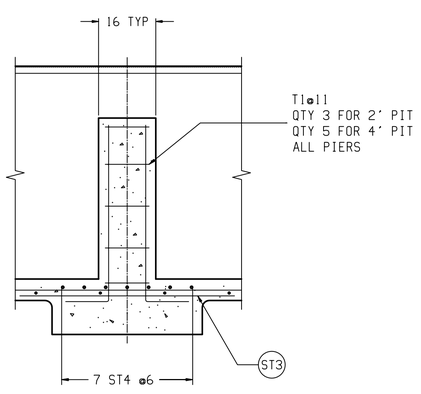

SECTION D-D

(TYPICAL MIDDLE FOOTER) (SINGLE BASEPLATE)

MATERIAL SUMMARY & "Y" DIMENSION CHART		
NOMINAL CLEARANCE BETWEEN FLOOR AND SCALE	2'	4'
CONCRETE (CU. YDS.)	47	57
REINFORCING STEEL	3303	4007
Y1 (SECTION A-A)	2'-11 1/2	4'-11 1/2
Y2 MINIMUM (SECTION A-A)	4'-3	6'-3

NOTES:

1) USE MINIMUM 3000 PSI STRENGTH CONCRETE AT 28 DAYS WITH 5-7% AIR ENTRAINMENT.
2) USE MINIMUM 60KSI YIELD DEFORMED REINFORCING STEEL. REBAR MINIMUM DEPTH OF COVER SHOULD BE IN ACCORDANCE WITH THE LATEST ACI BUILDING CODE REQUIREMENTS FOR STRUCTURAL CONCRETE (ACI 318-SECTION 7.7). UNLESS OTHERWISE SPECIFIED.
3) FOUNDATION REQUIRES 2000 PSF RATED SOIL FOR APPLICATIONS WHERE LOADINGS ARE AT OR BELOW OVER-THE-ROAD LEGAL HIGHWAY LIMITS. 2600 PSF FOR ALL OTHERS.
4) TOP OF CONCRETE AT BASEPLATE LOCATIONS TO BE LEVEL AND IN ONE PLANE ±1/8"
5) DIAGONAL MEASUREMENTS ENDWALL TO ENDWALL MUST BE EQUAL WITHIN 1/2".
6) BASEPLATE ANCHORS SUPPLIED BY METTLER-TOLEDO. USE BASEPLATES AS TEMPLATES TO LOCATE ANCHORS DURING SCALE INSTALLATION.
7) RAMP LENGTH: -PER LOCAL REGULATIONS
   -1/2" SLOPE PER FOOT TYPICAL
8) BOTTOM OF FOOTERS MUST BE BELOW LOCAL FROSTLINE.
9) CONDUIT LOCATIONS MAY VARY BASED ON APPLICATION. AS LONG AS IT DOES NOT INTERFERE WITH BASE PLATE OR ANCHOR LOCATIONS. ON ABOVE GROUND INSTALLATIONS. THE CONDUIT MAY BE RUN ALONG THE SIDE OF THE FOUNDATION. PLEASE CHECK FOR LOCAL CODE REQUIREMENTS REGARDING CONDUIT PLACEMENT.
10) CONTRACTOR SUPPLIES:
   -EXCAVATION — -CONCRETE AND FORMS
   -REINFORCING STEEL — -1 1/2" DIA CONDUIT
   -CURB ANGLE ASSEMBLIES (SECT B-B) — -BUMPER PLATE ASSEMBLIES (VIEWS J-J & N-N)

DRAWING IS TO SCALE ONLY WHEN BORDER MEASURES 22-7/8" X 35" (FULL SIZE)

REV	CHANGE	BY	DATE
A	ADDED 7561 REFERENCE TO DRAWING TITLE	MT	03/27/00
B	ADDED REBAR NOTE. ST1 LENGTH WAS 37'	HBW	05/17/00
C	ST5 AND ST6 WERE ST2 AND ST3 IN SECTION A-A	HBW	01/25/01
D	ADDED VTS231. PDX DETAIL. AND CONDUIT NOTE.	KRS	02/01/11

SCALE .02
DATE 7/12/93
DRN RMH | APPD

METTLER TOLEDO

TITLE VTS231/7562C FOUNDATION: PIT 70' X 11'

UNLESS OTHERWISE SPECIFIED, ALL DIMENSIONS ARE IN INCHES, AND DIMENSIONAL TOLERANCES ARE:
FRACTIONAL ±1/32 DECIMAL .XX ±.02 .XXX ±.005 ANGULAR ±.5°

THIS PRINT IS FURNISHED WITH THE UNDERSTANDING THAT THE ESSENCE THEREOF WILL NOT BE REPRODUCED IN WHOLE OR IN PART WITHOUT WRITTEN AUTHORIZATION OF METTLER-TOLEDO. INC. ALL DESIGNS ARE THE PROPERTY OF METTLER-TOLEDO. INC. AND WILL BE PROTECTED BY PATENTS.

TC202260 REV D